FilmL.A., Inc.
1201 W. 5th Street, Suite T-800
Los Angeles, CA 90017
t: (213)977-8600 - f: (213)977-8601
www.filmla.com

Summary Information

Permit No: F00041737-C **Type of Permit:** FILMING **Release Date:** 07/21/2011

Production Company PACIFIC 2.1 ENTERTAINMENT GROUP INC

Insured Company Name FOX ENTERTAINMENT GROUP INC

Contact Phone No. 1 818-255-7351
Contact Phone No. 2 818-255-7357
Fax 818-288-7383
Address 7333 RADFORD AVE
NORTH HOLLYWOOD, California 91605

Production Title SONS OF ANARCHY EPISODE 405 & 406

Type of Production TV Drama

Producer Jon Pare

Director Paris Barkley

1st AD Handel Whitmore

Production Manager Derek Johansson

FilmL.A. Coordinator Adrian Fayad

Location Manager Donovan Terranova
Primary Phone Mobile - 818-207-2293
Secondary Phone

Location Assistant Gary Kessel
Primary Phone Mobile - 310-251-1126
Secondary Phone

Fees

Posting 600	$138.00
Notification Charge	$155.00
LA CITY LANE AND STREET CLOSURE FEE	$312.00
FILMLA FILM PERMIT RIDER FEE	$100.00

Total Permit Fee $705.00

Number of Locations 1

NOT A PERMIT

FilmL.A., Inc.
1201 W. 5th Street, Suite T-800
Los Angeles, CA 90017
t: (213)977-8600 - f: (213)977-8601
www.filmla.com

Summary Information — Location

Permit Number	F00041737-C	**Location Manager**	Donovan Terranova
Production Company	PACIFIC 2.1 ENTERTAINMENT GROU...	Primary Phone	Mobile - 818-207-2293
Insured Company	FOX ENTERTAINMENT GROUP INC	Secondary Phone	
Production Title	SONS OF ANARCHY EPISODE 405 & ...		

Location Address 7333 Radford Ave, North Hollywood, CA, 91605

Location Type Stage

Location Description CBS/RADFORD

Film Dates 7/22/2011 - 7/22/2011 07:00 - 22:00 1 day

Open or Closed to the Public Closed

Generic Conditions
All travel lanes and bike lanes shall be closed per the WATCH manual.
All Vehicles must be parked legally.
Must Maintain 5' Clearance on Sidewalks/Walkways
No cast or crew parking on area streets
Number of uniformed officers listed on the permit is a minimum requirement. Permittee remains responsible for deploying a sufficient number of uniformed officers to provide traffic and crowd control to ensure the safety of the film crew and the public.
Traffic control must be done in accordance w/MUTCD
Uniformed officers shall have a copy of the film permit in their possession and are required to confirm that all traffic control signage devices are in place.

Please see attached document Radford btw Sherman Rd Valerio BS Curb ALT SONS OF ANARCHY.pdf

Equipment on Location

Type	Quantity
5 or 10 ton trucks	5
Camera cars	1
Cast/Crew vehicles	75
Condors	1
Cranes	1
Cube Trucks	6
Generator	2
Honey Wagons	2
Motor Homes	4
Picture vehicles	20
Portable restrooms	2
Scissor Lifts	1
Stakebed Trucks	5
Trailers	6
Vans	6

Personnel on Location

Type	Quantity
Cast	10
Crew	75
Extras	20
Off-Duty/Retired LAPD Officer(s)	2
Spot Check	1

Filming Activities Equipment on sidewalk, in curb lane & across street; Exterior Dialogue; Exterior establishing shots; Intermittent pedestrian control; Intermittent traffic control - 2 minutes standard; dolly track in curb lane ;

Jurisdiction **Political:** Los Angeles City - Council District 06 **Police:** Los Angeles Police Department **Fire:** Los Angeles City

Thomas Guide **Page:** 532 **Grid:** G4

Approvals

FILMLA. CLOSURES	Joshua Mingo
LOS ANGELES CITY DEPARTMENT OF PUBLIC WORKS	Janice Takimoto

NOT A PERMIT

FilmL.A., Inc.
1201 W. 5th Street, Suite T-800
Los Angeles, CA 90017
t: (213)977-8600 - f: (213)977-8601
www.filmla.com

Summary Information — Location

Permit Number	F00041737-C	**Location Manager**	Donovan Terranova
Production Company	PACIFIC 2.1 ENTERTAINMENT GROU...	Primary Phone	Mobile - 818-207-2293
Insured Company	FOX ENTERTAINMENT GROUP INC	Secondary Phone	
Production Title	SONS OF ANARCHY EPISODE 405 & ...		

LOS ANGELES POLICE DEPARTMENT — Melissa Hernandez

Parking

Base Camp
Location Type : Filming Location

Crew Parking
Location Type : Filming Location

Posting "No Parking" signs E/S RADFORD AVE., VALERIO ST - WYANDOTTE ST

Approximate Footage 301 - 600 **Log Number** 19173

Date(s) 7/22/2011 to 7/22/2011 **Time(s)** 07:00 to 22:00

Lane / Full Closure ALTERNATING B/S CURB LANES OF RADFORD AVE., VALERIO ST - SHERMAN RD

Approximate Footage 0 - 300

Date(s) 7/22/2011 to 7/22/2011 **Time(s)** 07:00 to 22:00

NOT A PERMIT

Permit #F00041737-C

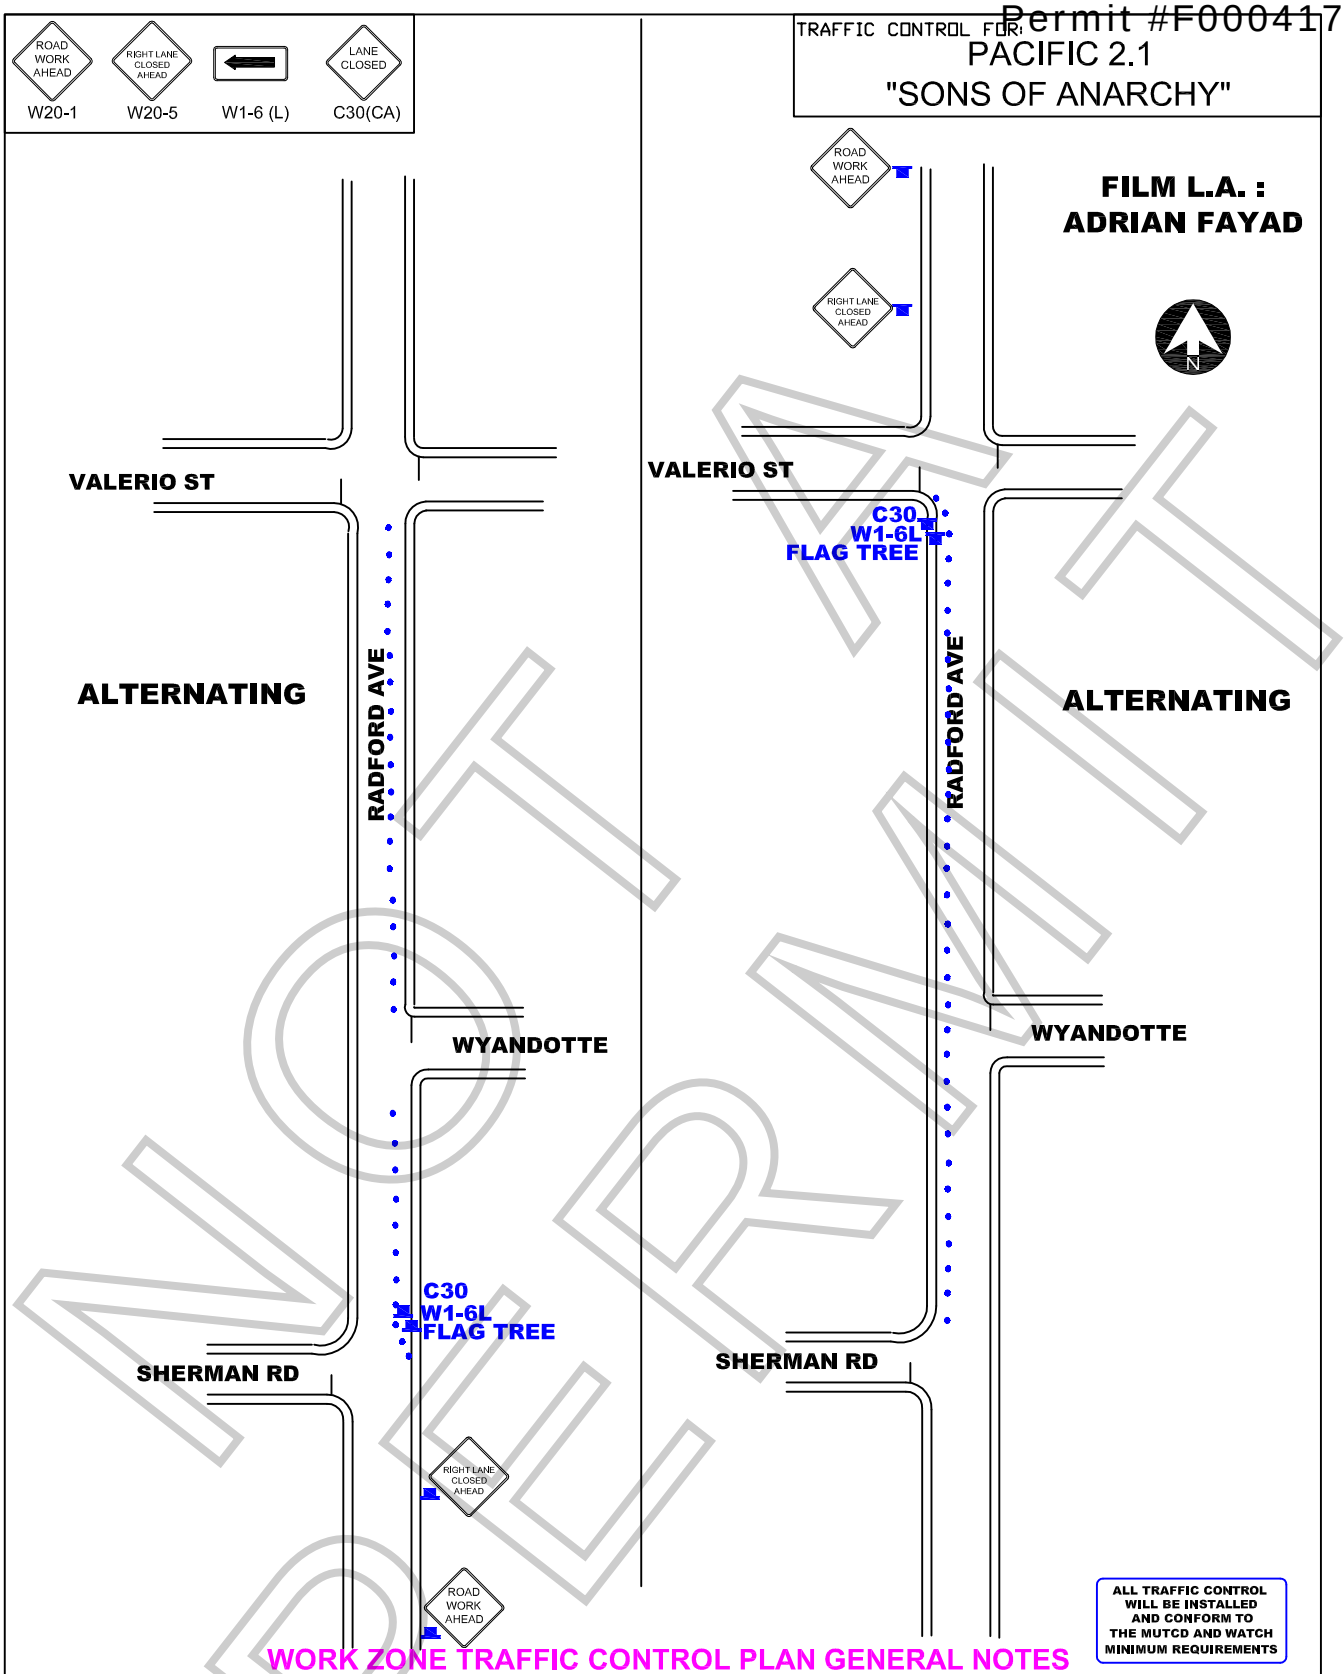

NOT A PERMIT

WORK ZONE TRAFFIC CONTROL PLAN GENERAL NOTES

1. TIME/DATE: 7-22-11 FROM 07:00 HOURS TO 22:00 HOURS.
2. ALL SIGNING, STRIPING, AND TRAFFIC CONTROL DEVICES SHALL CONFORM TO THE (CURRENT) STATE OF CALIFORNIA DEPARTMENT OF TRANSPORTATION (CALTRANS) STANDARD PLANS AND STANDARD SPECIFICATIONS, CALIFORNIA MUTCD, AND ANY ADDENDUMS THERETO, AND AS SHOWN ON THESE PLANS, SYMBOLS AND ABBREVIATIONS USED ARE SHOWN ON CALTRANS STANDARD PLANS A10A&B, A20A-D, AND A24A-E.
3. THERE WILL BE NO INTERFERENCE WITH TRAFFIC SIGNALS OR CROSSWALKS.
4. CONES WILL BE 28" MINIMUM HEIGHT AND HAVE REFLECTORIZED SLEEVES FOR NIGHT WORK.
5. POLICE WILL DIRECT TRAFFIC IF NECESSARY.

JCL BARRIDADE COMPANY.
2334 E. EIGHTH ST., CA 90021
Ph: (213) 622-9775
Fax: (213) 622-9790
CA Lic # 805357
TRAFFIC PLAN DRAWN BY:
ISMAEL RODRIGUEZ

PROJECT LOCATION:

RADFORD AVE
FROM VALERIO & SHERMAN RD
CITY OF LOS ANGELES, CA

LOCATION CONTACT:

ELISA SMITH
OFFICE #: 213.763.9000

Project	Sheet
Date	1 OF 1
Scale: N.T.S.	